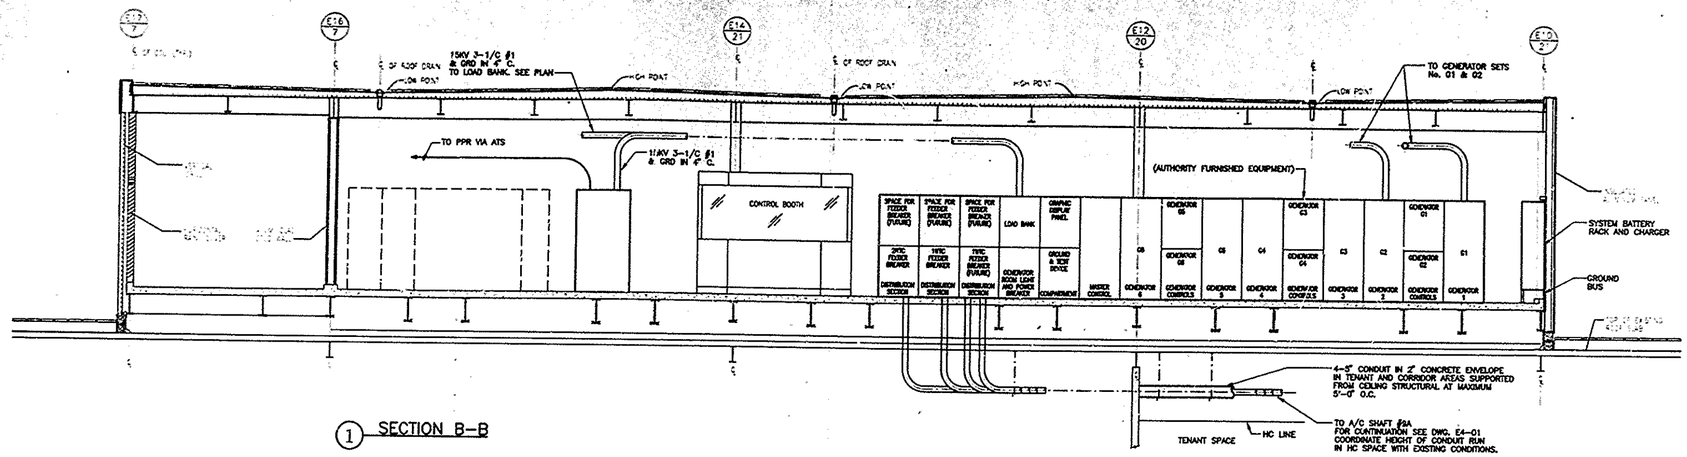

1 SECTION B–B

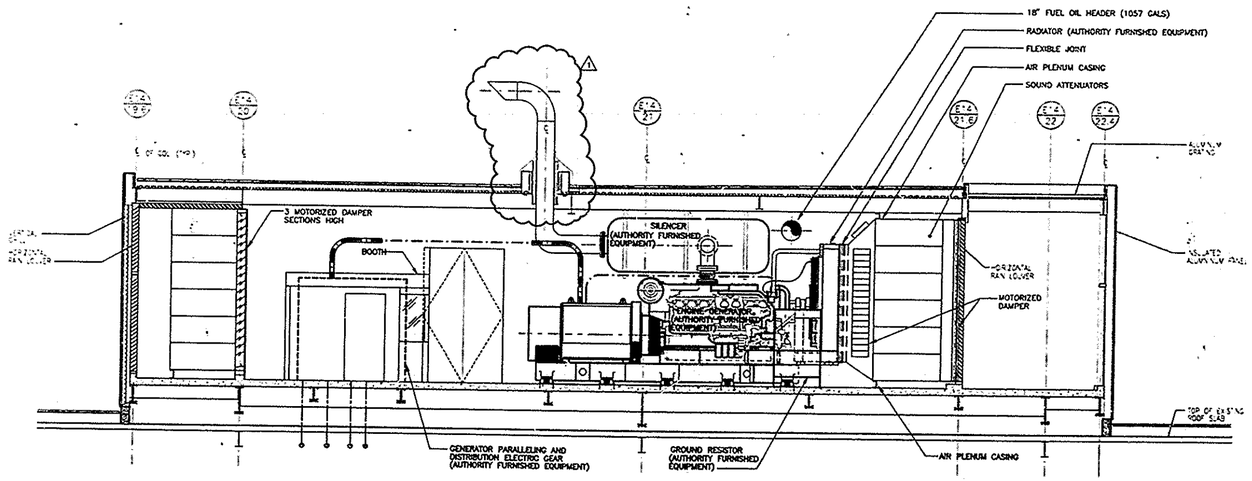

2 SECTION A–A

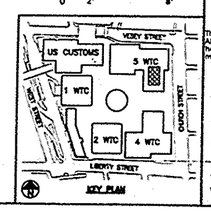

Sheet 56 of 112

THE PORT AUTHORITY OF NY & NJ

ORIGINAL SIGNED & SEALED BY N.Y. P.E. (OR R.A.)

Joseph R. Loring & Associates, Inc.
consulting engineers
One Pennsylvania Plaza
New York, New York 10119-0045
Tel: (212) 563-7405, Fax: (212) 563-7382

THE OFFICE OF DAVID ELLIOT LEBOWITZ PC
ARCHITECTS + PLANNERS

LESLIE E ROBERTSON ASSOCIATES, R.L.L.P.
CONSULTING STRUCTURAL ENGINEERS

I HEREBY CERTIFY THAT THIS IS A TRUE AND CORRECT COPY OF ONE OF THE CONTRACT DRAWINGS CONSTITUTING A PART OF CONTRACT NO. WTC-946.071 IN THE FORM IN WHICH SAID DRAWINGS EXISTED AT THE TIME THE SAID CONTRACT WAS EXECUTED BY THE PARTIES.

DATE 11/6/98 Sullivan & Nelson SEC. WRITER

DATE 11/10/98 P.K. ENGINEER OF DESIGN

No.	Date	Revision	Approved
1	12/12/97	CLARIFY EXHAUST LOCATION	
	11/17/97	ISSUED FOR BID	

Engineering Department
Design Divisions

The World Trade Center

Title

STANDBY POWER
5 WORLD TRADE CENTER

ELECTRICAL

GENERATOR BULKHEAD ELEVATIONS

This drawing subject to conditions in contract. All inventions, ideas, designs and methods herein are reserved to Port Authority and may not be used without it's written consent.

F.F.P.	M.A.R.	
Designed by	Drawn by	Check by
Date	Scale	
11/17/97	AS NOTED	

Contract Number WTC-946.071

Drawing Number E2-05